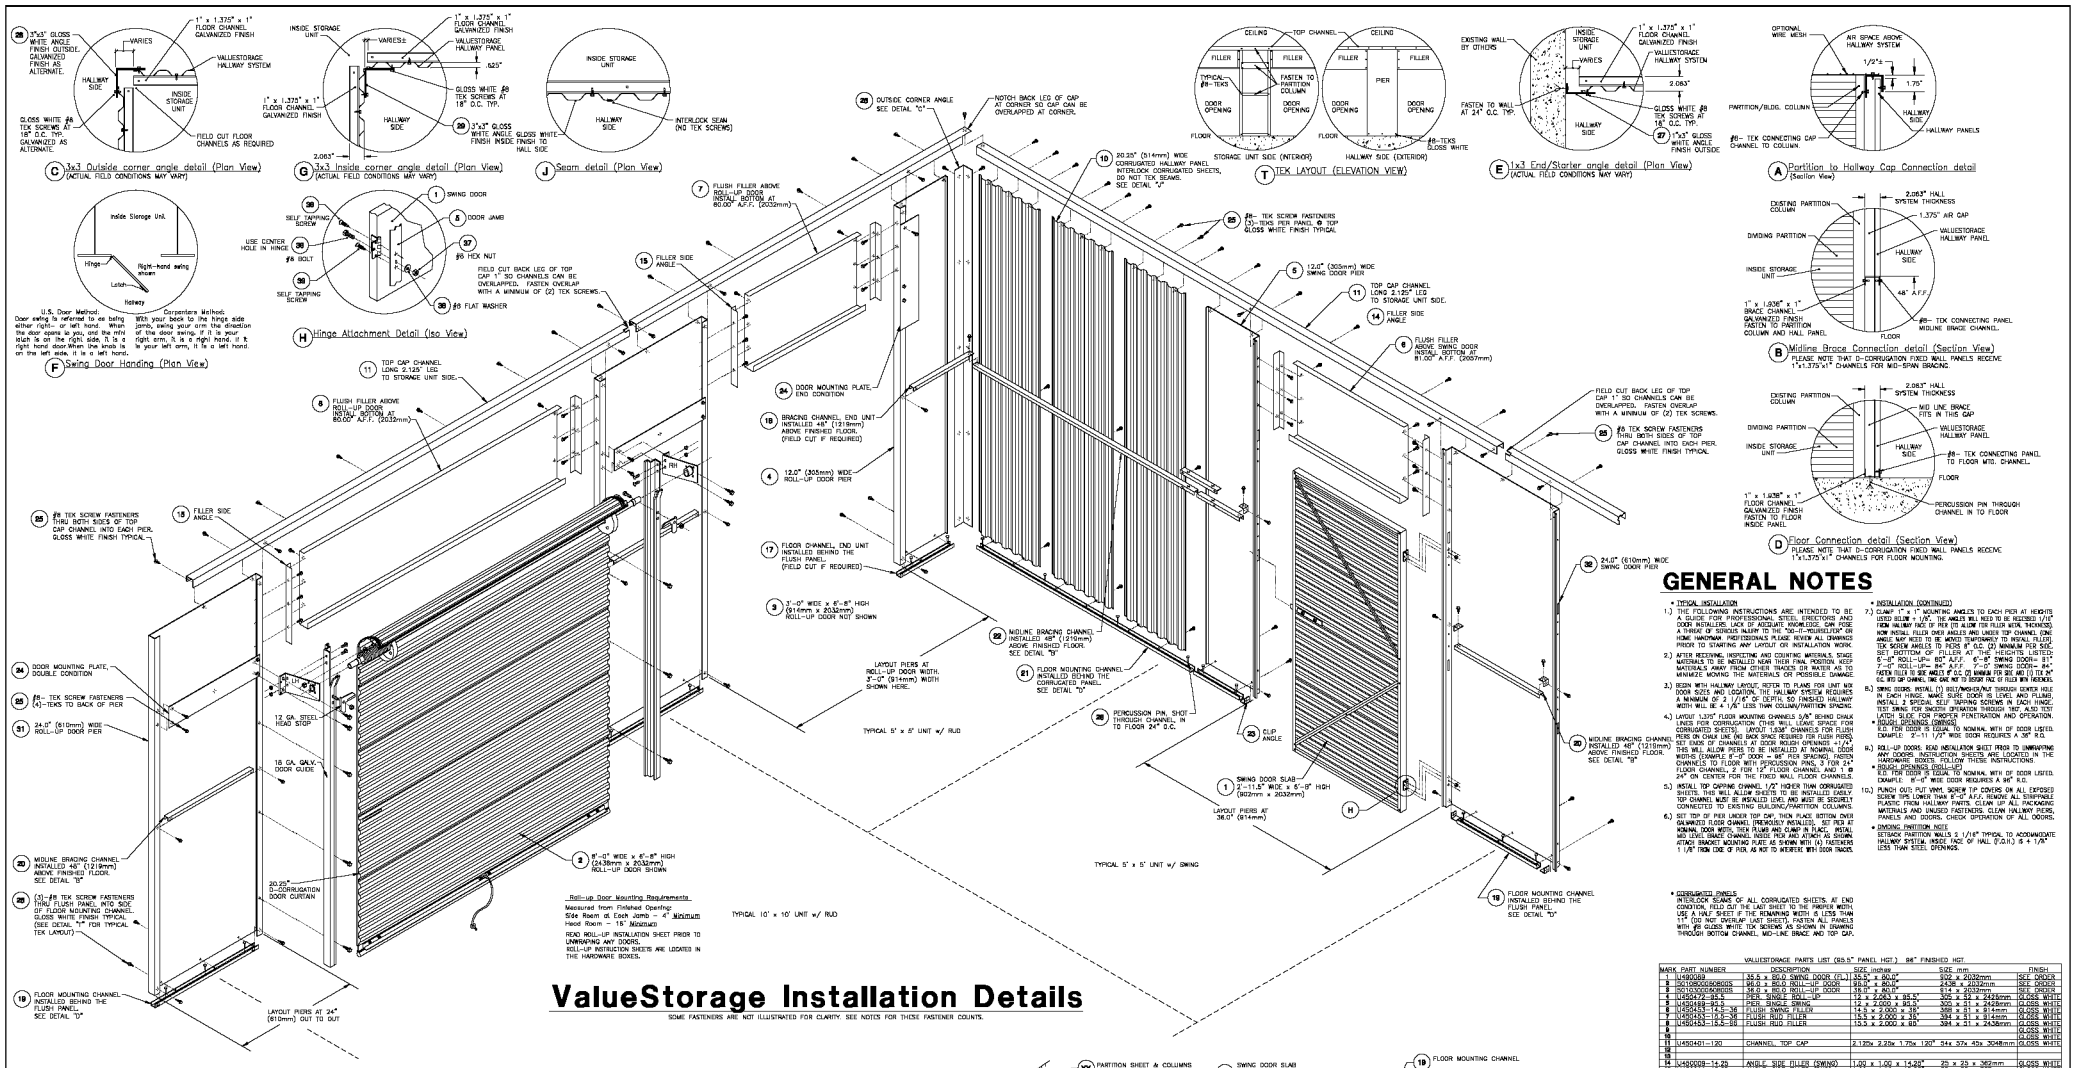

GENERAL NOTES

* TYPICAL INSTALLATION

1.) THE FOLLOWING INSTRUCTIONS ARE INTENDED TO BE A GUIDE FOR PROFESSIONAL STEEL ERECTORS AND DOOR INSTALLERS. LACK OF ADEQUATE KNOWLEDGE OR A THOROUGH UNDERSTANDING OF THE INSTALLATION OR HOME HARDWARE PROFESSIONALS PLEASE REVIEW ALL DRAWINGS PRIOR TO STARTING ANY LAYOUT OR INSTALLATION WORK.

2.) AFTER RECEIVING, INSPECTING AND COUNTING MATERIALS, STAGE MATERIALS TO BE INSTALLED NEAR THEIR FINAL POSITION. KEEP MATERIALS AWAY FROM OTHER TRADES. ON WATER AS TO MINIMIZE MOVING THE MATERIALS OR POSSIBLE DAMAGE.

3.) BEGIN WITH HALLWAY LAYOUT. REFER TO PLANS FOR UNIT MIX (DOOR SIZES AND LOCATION). THE HALLWAY SYSTEM REQUIRES A MINIMUM OF 2 1/16" OF DEPTH, SO FINISHED HALLWAY WIDTH WILL BE 4 1/8" LESS THAN COLUMN/PARTITION SPACING.

4.) LAYOUT 1.375" FLOOR MOUNTING CHANNELS 5/8" BEHIND CHALK LINES FOR CORRUGATION. OTHER WISE, LEAVE SPACE FOR CORRUGATED SHEETS. INSTALL 1.938" CHANNELS FOR FLUSH PIERS ON CHALK LINE (NO BACK SPACE REQUIRED FOR FLUSH PIERS). FOR 24" OC CORRUGATION, 1" SPACE IS REQUIRED. FOR THIS WALL ALLOW PIERS TO BE INSTALLED AT NOMINAL DOOR WIDTHS (EXAMPLE 8'-0" DOOR = 96" PIER SPACING). FASTEN CHANNELS TO FLOOR WITH PERCUSSION PINS. 3 FOR 24" FLOOR CHANNEL, 2 FOR 12" FLOOR CHANNEL AND 1 @ 24" ON CENTER FOR THE FIXED WALL FLOOR CHANNELS.

5.) INSTALL TOP CAPPING CHANNEL 1/2" HIGHER THAN CORRUGATED SHEETS. THIS WILL ALLOW SHEETS TO BE INSTALLED EARLIER. TOP CHANNEL MUST BE INSTALLED ONE AND MUST BE SECURELY CONNECTED TO EXISTING BUILDING/PARTITION COLUMNS.

6.) SET TOP OF PIER UNDER TOP CAP, THEN PLACE BOTTOM OVER GALVANIZED FLOOR CHANNEL (PREVIOUSLY INSTALLED). SET PIER AT NOMINAL DOOR WIDTH, THEN PLUMB AND CLAMP IN PLACE. INSTALL MID LEVEL BRACE CHANNEL INSIDE PIER AND ATTACH AS SHOWN. ATTACH BRACKET MOUNTING PLATE AS SHOWN WITH (4) FASTENERS 1 1/8" FROM EDGE OF PIER. AS NOT TO INTERFERE WITH DOOR TRACKS.

* INSTALLATION (CONTINUED)

7.) CLAMP 1" x 1" MOUNTING ANGLES TO EACH PIER AT HEIGHTS LISTED BELOW + 1/8". THE ANGLES WILL NEED TO BE RECESSED 1/16" FROM HALWAY FACE OF PIER TO ALIGN FOR FLUSH METAL THICKNESS. NOW INSTALL FILLER CHEEK ANGLES AND UNDER TOP CHANNEL (ONE ANGLE MAY NEED TO BE MOVED TEMPORARILY TO INSTALL FILLER). TEK SCREW ANGLES TO PIERS 8" O.C. (2) MINIMUM PER SIDE. SET BOTTOM OF FILLER AT THE HEIGHTS LISTED: 5'-0" ROLL-UP: 84" A.F.F. 5'-0" SWING DOOR: 81" 10'-0" ROLL-UP: 84" A.F.F. 10'-0" SWING DOOR: 81". FASTEN FILLER TO SIDE ANGLES 8" O.C. (2) MINIMUM PER SIDE AND TO TOP 24" O.C. (1) AT CHANNEL (ONE MAY NOT TO DISTURB FACE OF FILLER MIN. RECESS).

8.) SWING DOORS, INSTALL (1) BOLT/WASHER/NUT THROUGH DOWEL HOLE IN EACH HINGE. MAKE SURE DOOR IS LEVEL AND PLUMB, INSTALL 2 SPECIAL SELF TAPPING SCREWS IN EACH HINGE. TEST SWING FOR SMOOTH OPERATION THROUGH 180°. ALSO TEST LATCH SLIDE FOR PROPER PENETRATION AND OPERATION.

* ROLLUP OPENINGS (SWINGS)
ROLL-UP DOORS: DOOR IS NOMINAL WITH OF DOOR LISTED. EXAMPLE: 10'-11 1/2" WIDE DOOR REQUIRES A 10' R.O.

9.) ROLL-UP DOORS: READ INSTALLATION SHEET PRIOR TO UNWRAPPING ANY DOORS. INSTRUCTION SHEETS ARE LOCATED IN THE HARDWARE BOXES. FOLLOW THESE INSTRUCTIONS.

* ROUGH OPENINGS (ROLL-UP)
R.O. FOR DOOR IS EQUAL TO NOMINAL WITH OF DOOR LISTED. EXAMPLE: 8'-0" WIDE DOOR REQUIRES A 96" R.O.

10.) PUNCH OUT PUT VINYL SCREW TIP COVERS ON ALL EXPOSED SCREW TIPS LOWER THAN 8'-0" A.F.F. REMOVE ALL STRIPPABLE PLASTIC FROM HALLWAY PARTS. CLEAN UP ALL PACKAGING MATERIALS AND UNUSED FASTENERS. CLEAN HALLWAY PIERS, PANELS AND DOORS. CHECK OPERATION OF ALL DOORS.

* DIVIDING PARTITION NOTE
SETBACK PARTITION WALLS 5 1/16" TYPICAL TO ACCOMMODATE HALLWAY SYSTEM. INSIDE FACE OF WALL (7.01) 5 + 1/8" LESS THAN STEEL OPENINGS.

* CORRUGATED OVERLAP
INTERLOCK SEAMS OF ALL CORRUGATED SHEETS. AT END CONDITION, FIELD CUT THE LAST SHEET TO THE PROPER WIDTH. USE A HALF SHEET IF THE REMAINING WIDTH IS LESS THAN 11" (DO NOT OVERLAP LAST SHEET). FASTEN ALL PANELS WITH #8 GLOSS WHITE TEK SCREWS AS SHOWN IN DRAWING THROUGH BOTTOM CHANNEL, MID-LINE BRACE AND TOP CAP.

VALUESTORAGE PARTS LIST (85.5" PANEL HGT.) 96" FINISHED HGT.

MARK	PART NUMBER	DESCRIPTION	SIZE inches	SIZE mm	FINISH
1	U490088	3.5 x 80.0 SWING DOOR (FL)	35.5" x 80.0"	902 x 2032mm	SEE ORDER
2	ISO1080DOUBRDGS	96.0 x 80.0 ROLL-UP DOOR	96.0" x 80.0"	2438 x 2032mm	SEE ORDER
3	ISO1030DOUBRDGS	36.0 x 80.0 ROLL-UP DOOR	36.0" x 80.0"	914 x 2032mm	SEE ORDER
4	U450472-95.5	PER. SINGLE ROLL-UP	12 x 2.063 x 95.5"	305 x 52 x 2426mm	GLOSS WHITE
5	U450469-95.5	PER. SINGLE SWING	12 x 2.000 x 95.5"	305 x 51 x 2426mm	GLOSS WHITE
6	U450481-12.5-36	FLUSH SWING FILLER	12.5 x 2.000 x 36"	318 x 51 x 914mm	GLOSS WHITE
7	U450483-15.5-36	FLUSH ROLL FILLER	15.5 x 2.000 x 36"	394 x 51 x 914mm	GLOSS WHITE
8	U450482-15.5-95	FLUSH ROLL FILLER	15.5 x 2.000 x 95"	394 x 51 x 2426mm	GLOSS WHITE
9					GLOSS WHITE
10					GLOSS WHITE
11	U450401-120	CHANNEL, TOP CAP	2.125x 2.25x 1.75x 120"	54x 57x 45x 3048mm	GLOSS WHITE
12					
13					
14	U450009-14.25	ANGLE, SIDE FILLER (SWING)	1.00 x 1.00 x 14.25"	25 x 25 x 362mm	GLOSS WHITE
15	U450008-15.25	ANGLE, SIDE FILLER (ROLL)	1.00 x 1.00 x 15.25"	25 x 25 x 387mm	GLOSS WHITE
16	U420001	MID LINE BRACE CLIP	1.50 x 2.00 x 1.375"	38 x 51 x 35mm	GALVANIZED
17	U450431-11.75	CHANNEL, FLOOR END UNIT	1.0x 1.938x 11.75"	25x 49x 298mm	GALVANIZED
18	U450481-11.75	CHANNEL, MID END UNIT	1.0x 1.938x 11.75"	25x 49x 298mm	GALVANIZED
19	U450432-23.75	CHANNEL, FLOOR MID UNIT	1.0x 1.938x 1.0x 23.75"	25x 49x 25x 603mm	GALVANIZED
20	U450461-23.75	CHANNEL, MID LINE BRACE	1.0x 1.938x 1.0x 23.75"	25x 49x 25x 603mm	GALVANIZED
21	U450428-120	CHANNEL, FLOOR MIDDLE	1.0x 1.38x 1.0x 120"	25x 35x 25x 3048mm	GALVANIZED
22	U450428-120	CHANNEL, MID LINE BRACE	1.0x 1.38x 1.0x 120"	25x 35x 25x 3048mm	GALVANIZED
23	U420021	CLIP ANGLE	1.00 x 2.00 x 1.375"	38 x 51 x 35mm	GALVANIZED
24	U450402	DOOR MOUNTING PLATE	8.00" x 21.75"	152 x 552mm	GALVANIZED
25	U410008-03	#8 TEK SCREWS	1.25 x #8	3mm x 19mm	GLOSS WHITE
26	U410008	1.25 x #8 PERCUSSION PIN	1.25" x .250"	32mm x 19mm	PLATED
27	U450038-96	ANGLE, SIDE FASTEN	1.00 x 1.00 x 96"	25 x 25 x 2438mm	GLOSS WHITE
28	U450039-96	ANGLE, OUTSIDE CORNER	3.00" x 3.00" x 96"	76 x 76 x 2438mm	GLOSS WHITE
29	U450040-96	ANGLE, INSIDE CORNER	3.00" x 3.00" x 96"	76 x 76 x 2438mm	GLOSS WHITE
30	U410008	SCREW TIP COVERS	.125	3mm	CLEAR
31	U450479-95.5	PER. DOUBLE ROLL-UP	24 x 2.063 x 95.5"	610 x 52 x 2426mm	GLOSS WHITE
32	U450500-95.5	PER. DOUBLE SWING	24 x 2.000 x 95.5"	610 x 51 x 2426mm	GLOSS WHITE
		SWING DOOR HINGE FASTENERS			
36	U410001	BOLT	#8 x 5/8" FLAT HEAD BOLT		PLATED
37	U410002	NUT	#8 HEX NUT		PLATED
38	U410003	WASHER	#8 FLAT WASHER		PLATED
39	U410004	SCREW	#10 x 1/2" FLAT HEAD SCREW w/#6 HEAD		PLATED

NOTE: SOME ITEMS MAY NOT BE ILLUSTRATED

COMMONLY USED ABBREVIATIONS

# - of	N/A - Not Applicable
A.F.F. - Above Finished Floor	O/O - Out to Out Dimension
B/O - Material to be Others	R/O - Rough Opening
B.O.D. - Bottom of Deck	T.O.D. - Top of Deck
B.O.P. - Bottom of Pulin	T/P - Tabled Panel Perpendicular
F/F - Finished Face of Wall	U/N - Unless Noted Otherwise
F/J - Butted to Butted Dimension	

U.S. DOOR & FIXTURE MANUFACTURING CO. roll-lite STORAGE SYSTEMS

2398 New Grove Suite 200 Ocoee, FL 34761. 407-877-0106 Fax 407-877-8875 Website www.usdoor.com

Rev	Date	By	Description

ValueStorage — Version 2.3 04-04-2008

Project: | Sheet of
Location: | Drawing Number:
General Contractor:
Drawn By: | Date Drawn: | Checked By:
Approved By: | Date Approved:

This drawing is for use by approved US Door installers, any other use is strictly prohibited.