IMPORTANT NOTES

1. ALL INSTALLATIONS WITH CEILING ATTACHMENT OR SECURITY MESH REQUIRE CAP ANGLE TO BE PLACED AT TOP OF SHEET AS SHOWN BELOW. SOME OTHER INSTALLATIONS MAY ALLOW FOR CAP ANGLE TO BE PLACED LOWER ON SHEET. (QUESTIONS? CALL USDOOR DRAFTING DEPT.)
2. FIELD NOTCHING (CUTTING OF PARTITION SHEETS) MAY BE REQUIRED AT ZEE PURLINS OR BEAMS ON SOME PROJECTS.
3. SOME STORAGE UNIT DEPTHS CAN NOT BE MADE BY OVERLAPPING LAST PARTITION SHEET; THESE UNITS MAY REQUIRE LAST SHEET TO BE FIELD-CUT BY INSTALLER.
4. BOTTOM CHANNELS & PARTITION SHEETS MUST BE 'SETBACK' 2 1/8" TO ALLOW FOR TOP CAP, MOUNTING ANGLES & HALLWAY PANELS. PLEASE SEE DETAIL 1 ON THIS DRAWING.

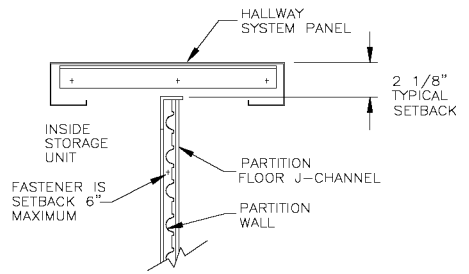

2" PARTITION WALL SETBACK REQUIRED TO MOUNT HALL TOP CAP & PANELS.

1 / D14 PARTITION TO HALL PANEL CONNECTION PLAN VIEW

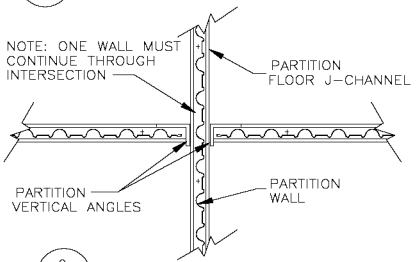

2 / D14 TYPICAL PARTITION INTERSECTION PLAN VIEW

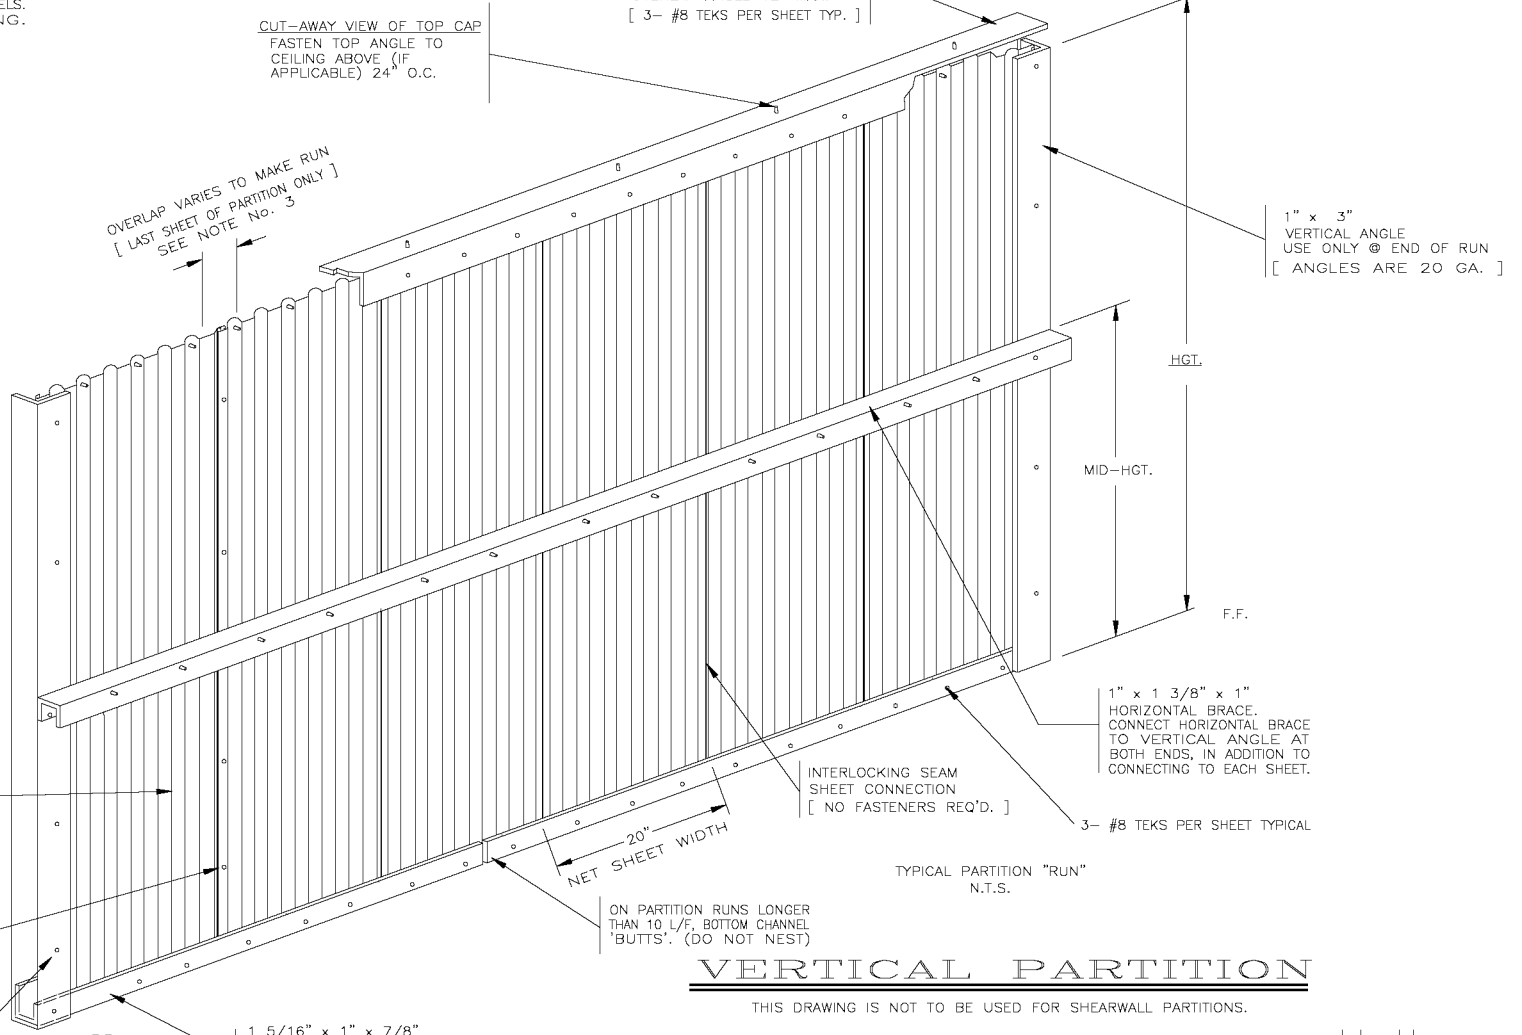

TYPICAL PARTITION "RUN"
N.T.S.

VERTICAL PARTITION

THIS DRAWING IS NOT TO BE USED FOR SHEARWALL PARTITIONS.

COMMONLY USED ABBREVIATIONS		
@ – at	N/A – Not Applicable	
B/F – Bare Finished Floor	O/C – On Ctr Dimension	
B/S – Material is to Others	R/O – Rough Opening	
B.O.D. – Bottom of Deck	T.O.B. – Top of Block	
B.O.P. – Bottom of Purlin	Typ. – Typical (same throughout)	
F.G.L. – Finished Grade of Wall	U.N.O. – Unless Noted Otherwise	
I/I – Inside to Inside Dimension		

US DOOR roll-lite STORAGE SYSTEMS

Rev.	Date	By	Description
			ValueStorage Version 2.0 04-04-2005

Project: Sheet of
Location: Drawing Number:
General Contractor:
Drawn By: Date Drawn: Checked By:
Approved By: Date Approved:

This drawing is for use by approved US Door installers, any other use is strictly prohibited.

17061 Red Circle Suite 200 Davie, FL 33331 407-677-3700 Fax 407-677-8870 Website www.usdoor.com